FilmL.A., Inc.
6255 W Sunset Blvd, 12th Floor
Hollywood, CA 90028
t: (213)977-8600 - f: (213)977-8601
www.filmla.com

Summary Information

Permit No: F00154926-A **Type of Permit:** FILMING **Release Date:** 08/27/2019

Production Company	SUBSIDIARY OF AT&T WARNER BROS. TELEVISION, A DIVISION OF WB STUDIO ENTERPRISES INC
Insured Company Name	SUBSIDIARY OF AT&T WARNER BROS. TELEVISION, A DIVISION OF WB STUDIO ENTERPRISES INC
Contact Phone No. 1	213-300-2236
Contact Phone No. 2	
Fax	
Address	4000 WARNER BLVD BURBANK, California 91522
Production Title	YOUNG SHELDON
Type of Production	TV Drama

Producer	Tim Marx
Director	Director Varies
1st AD	Drew Rosenberg Michael Judd
Production Manager	Stephen Lim
FilmL.A. Coordinator	Hans Groszkruger
Location Manager	Kei Rowan-Young
Primary Phone	Mobile - 310-923-5102
Secondary Phone	
Location Assistant	Zak Kahn
Primary Phone	Mobile - 310-503-2481
Secondary Phone	

Fees

FILMLA NON-REFUNDABLE FILM PERMIT RIDER FEE	$111.00

Total Permit Fee $111.00

Number of Locations 1

NOT A PERMIT

FilmL.A., Inc.
6255 W Sunset Blvd, 12th Floor
Hollywood, CA 90028
t: (213)977-8600 - f: (213)977-8601
www.filmla.com

Summary Information — Location

Permit Number F00154926-A
Production Company SUBSIDIARY OF AT&T WARNER BROS...
Insured Company SUBSIDIARY OF AT&T WARNER BROS...
Production Title YOUNG SHELDON

Location Manager Kei Rowan-Young
Primary Phone Mobile - 310-923-5102
Secondary Phone

Location Address 5501 Morella Ave, Los Angeles, CA, 91607
Location Type Private Residence
Prep Dates 8/27/2019 - 8/27/2019 07:00 - 17:00 1 day
Film Dates 8/28/2019 - 8/28/2019 06:00 - 22:00 1 day
Strike Dates 8/29/2019 - 8/29/2019 07:00 - 17:00
Open or Closed to the Public Closed

Generic Conditions
THE CONSUMPTION OF ALCOHOLIC BEVERAGES AND THE USE OF DRUGS, INCLUDING MARIJUANA, ON LOCATION BY ANY CAST, CREW, OR INVITED GUESTS IS STRICTLY PROHIBITED.
Community Survey Obtained
Equipment staging and vehicles may park on one side of the street only.
Must Maintain 5' Clearance on Sidewalks/Walkways
No cast or crew parking on area streets
Number of uniformed officers listed on the permit is a minimum requirement. Permittee remains responsible for deploying a sufficient number of uniformed officers to provide traffic and crowd control to ensure the safety of the film crew and the public.
Traffic control must be done in accordance w/MUTCD
Traffic Officers Required
Uniformed officers shall have a copy of the film permit in their possession and are required to confirm that all traffic control signage devices are in place.

Please see attached document Morella (closure) & Albers (closure) - Young Sheldon.pdf

Equipment on Location

Type	Quantity
10 Ton Truck	2
5 or 10 ton trucks	2
Cast/Crew vehicles	10
Condors	2
Cube Trucks	1
Generator	2
Picture vehicles	5
Portable restrooms	1
Semi Trucks	2
Stakebed Trucks	4
Vans	4

Personnel on Location

Type	Quantity
Cast	3
Crew	100
Extras	5
Off-Duty/Retired LAPD Officer(s)	4

Filming Activities Camera on sticks; Drive by; Drive ups & away; Equipment across street; Equipment on property; Equipment on sidewalk & street; Equipment on sidewalk, in curb lane & across street; Exterior Dialogue; Exterior establishing shots; Handheld equipment; Intermittent pedestrian control; Intermittent traffic control - 2 minutes standard;

NOT A PERMIT

FilmL.A., Inc.
6255 W Sunset Blvd, 12th Floor
Hollywood, CA 90028
t: (213)977-8600 - f: (213)977-8601
www.filmla.com

Summary Information

Location

Permit Number F00154926-A
Production Company SUBSIDIARY OF AT&T WARNER BROS...
Insured Company SUBSIDIARY OF AT&T WARNER BROS...
Production Title YOUNG SHELDON

Location Manager Kei Rowan-Young
Primary Phone Mobile - 310-923-5102
Secondary Phone

Jurisdiction Political: Los Angeles City - Council District 02
Police: Los Angeles Police **Fire:** Los Angeles City Department

Thomas Guide Page: 562 **Grid:** H2

Coordinator Note RIDER A REVISES START TIME ON 8/27 TO 0600HRS

Parking

Base Camp
Location Type : 6335 Bellingham Ave, North Hollywood, CA, 91606
Other Location

Crew Parking
Location Type : 6335 Bellingham Ave, North Hollywood, CA, 91606
Other Location

NOT A PERMIT

Permit #F00154926-A

R3-1 R3-2 R11-4 R11-2 SC3 M4-10(L) M4-10(R) W20-2 W20-3

- TRAFFIC SIGNAL
- TRAFFIC CONE
- TYPE I W/ SIGN
- HIGH LEVEL WARNING DEVICE
- PRODUCTION PROVIDED OFFICER

ALL TRAFFIC CONTROL WILL BE INSTALLED TO MEET OR EXCEED THE LATEST CA-MUTCD MINIMUM REQUIREMENTS

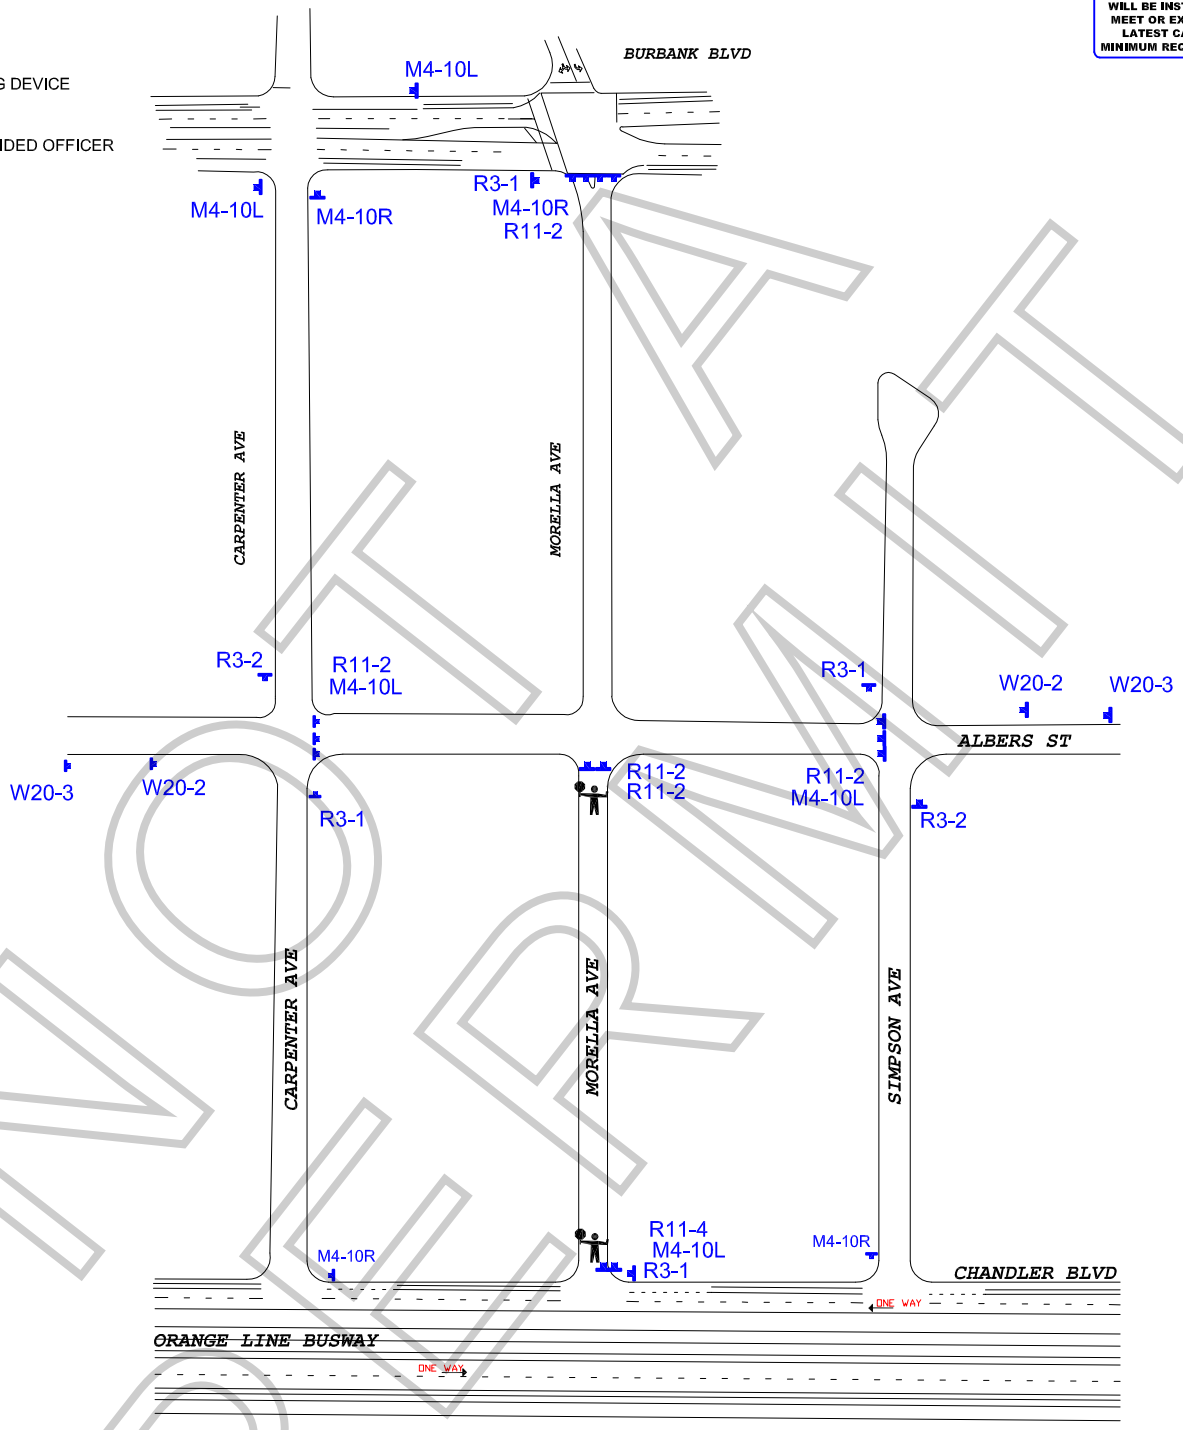

NOT A PERMIT

TCP FOR: YOUNG SHELDON

LOCATION: MORELLA CLOSURE FROM BURBANK TO ALBERS
MORELLA ITC FROM CHANDLER TO ALBERS
ALBERS CLOSURE FROM CARPENTER TO SIMPSON
LOS ANGELES, CALIFORNIA

CONTACT: KEI ROWAN-YOUNG
PH# 310.923.5102
ZAK KAHN
PH# 310-506-2481

JCL TRAFFIC SERVICES
(213) 622-9775
C31-CA Lic # 805357

DATE	REVISIONS		
		DRAFTER:	MARIO MENJIVAR
		SCALE:	N.T.S.
		FILM LA:	HG

WORK ZONE TRAFFIC CONTROL PLAN
GENERAL NOTES

1. DATE/TIME: 8-28-19 FROM 07:00 HOURS TO 19:00 HOURS.

2. ALL SIGNING, STRIPING, AND TRAFFIC CONTROL DEVICES SHALL CONFORM TO THE (CURRENT) STATE OF CALIFORNIA DEPARTMENT OF TRANSPORTATION (CALTRANS) STANDARD PLANS AND STANDARD SPECIFICATIONS, CALIFORNIA MUTCD, AND ANY ADDENDUMS THERETO, AND AS SHOWN ON THESE PLANS, SYMBOLS AND ABBREVIATIONS USED ARE SHOWN ON CALTRANS STANDARD PLANS.
3. THERE WILL BE NO INTERFERENCE WITH TRAFFIC SIGNALS OR CROSSWALKS.
4. CONES WILL BE 28" MINIMUM HEIGHT AND HAVE REFLECTORIZED SLEEVES FOR NIGHT WORK.
5. POLICE WILL DIRECT TRAFFIC IF NECESSARY.